CONTRACTOR TO VERIFY DIMENSIONS PRIOR TO CONSTRUCTION - DESIGNER IS NOT LIABLE FOR ANY ERRORS OR OMISSIONS - DRAWINGS NOT TO BE SCALED

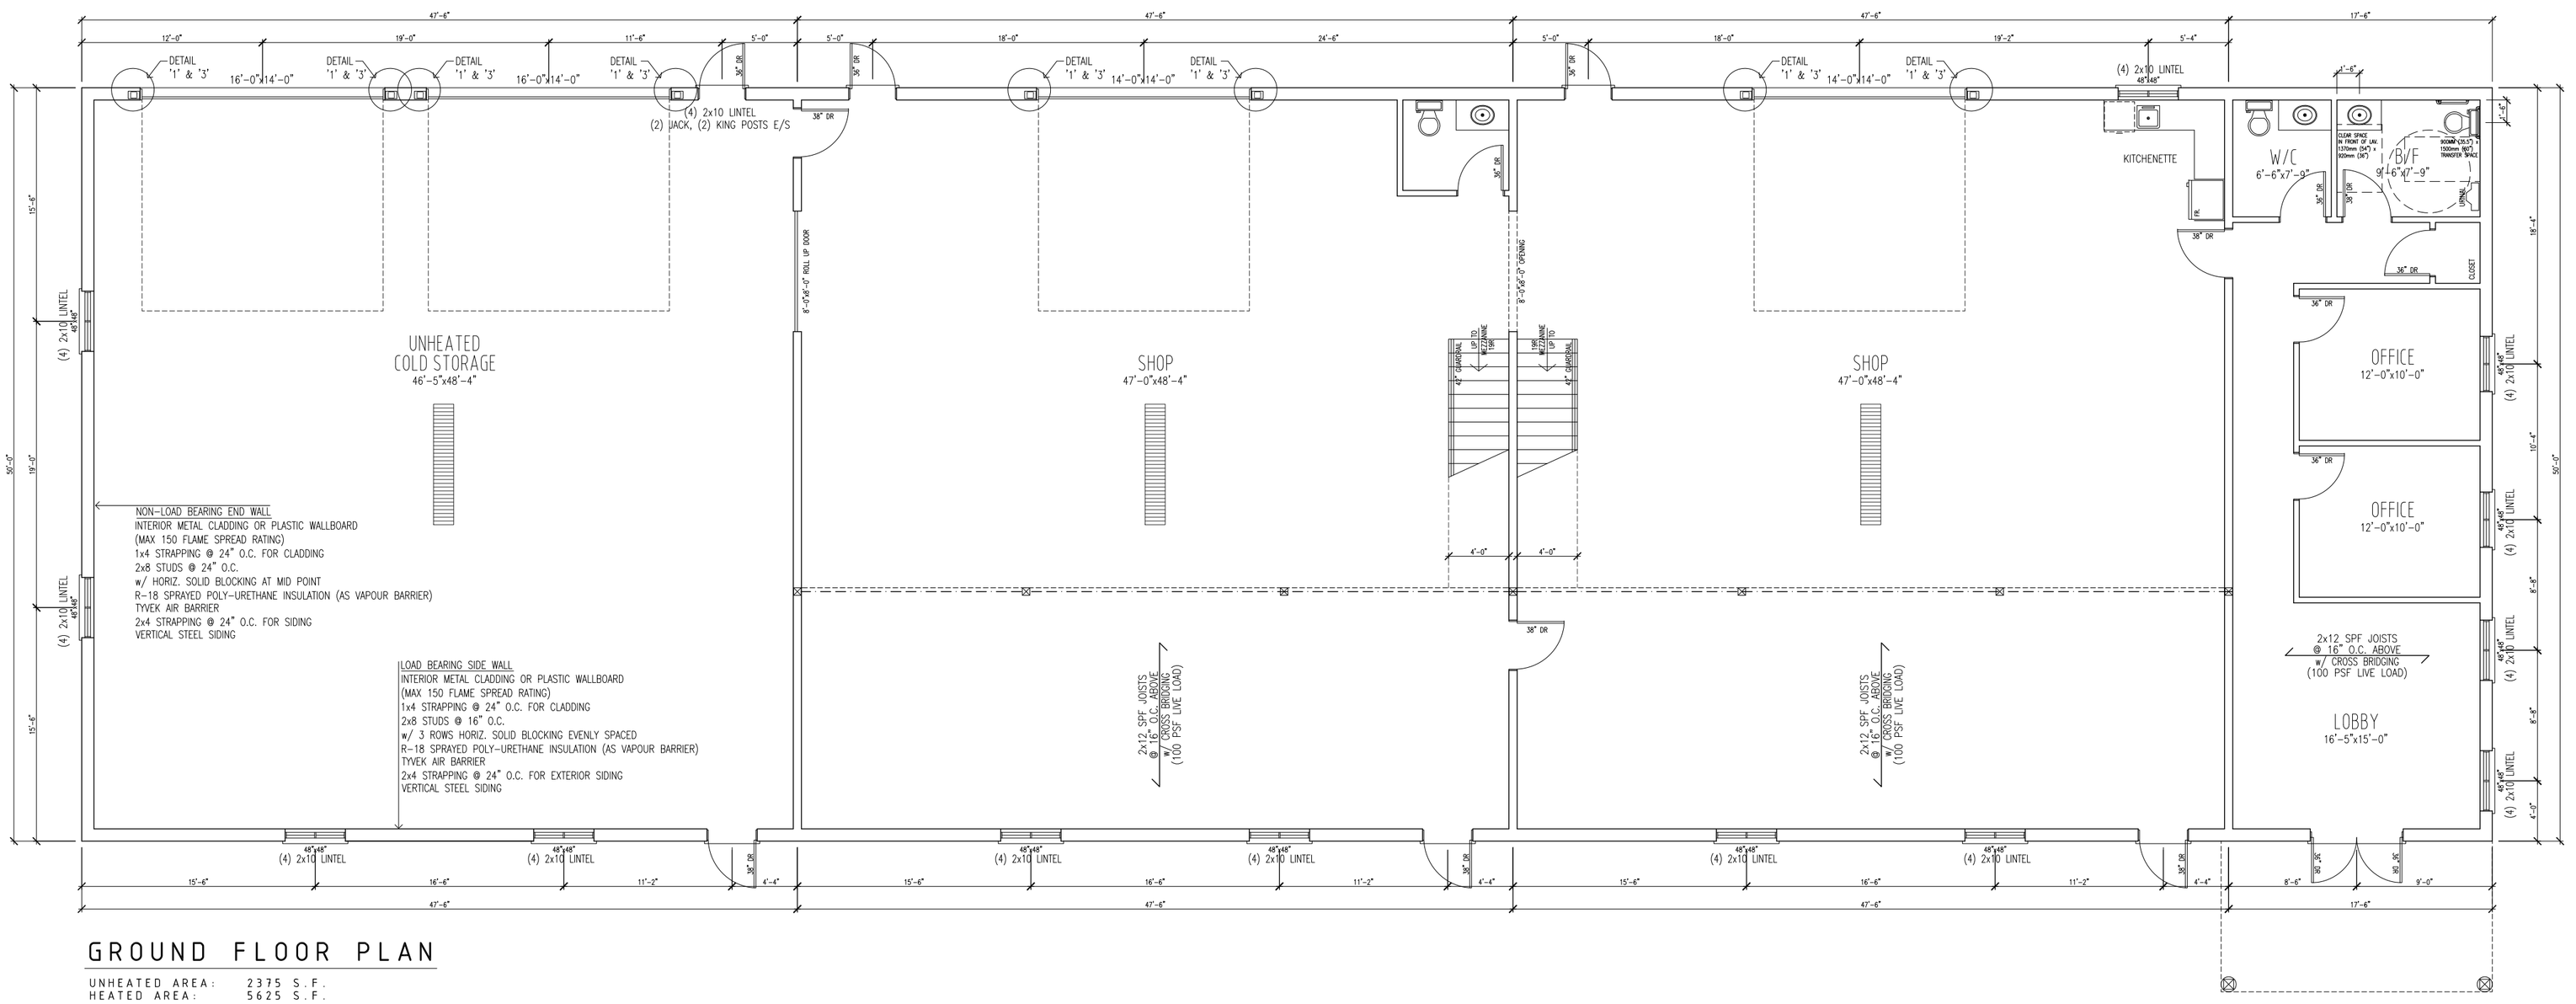

GROUND FLOOR PLAN

UNHEATED AREA: 2375 S.F.
HEATED AREA: 5625 S.F.

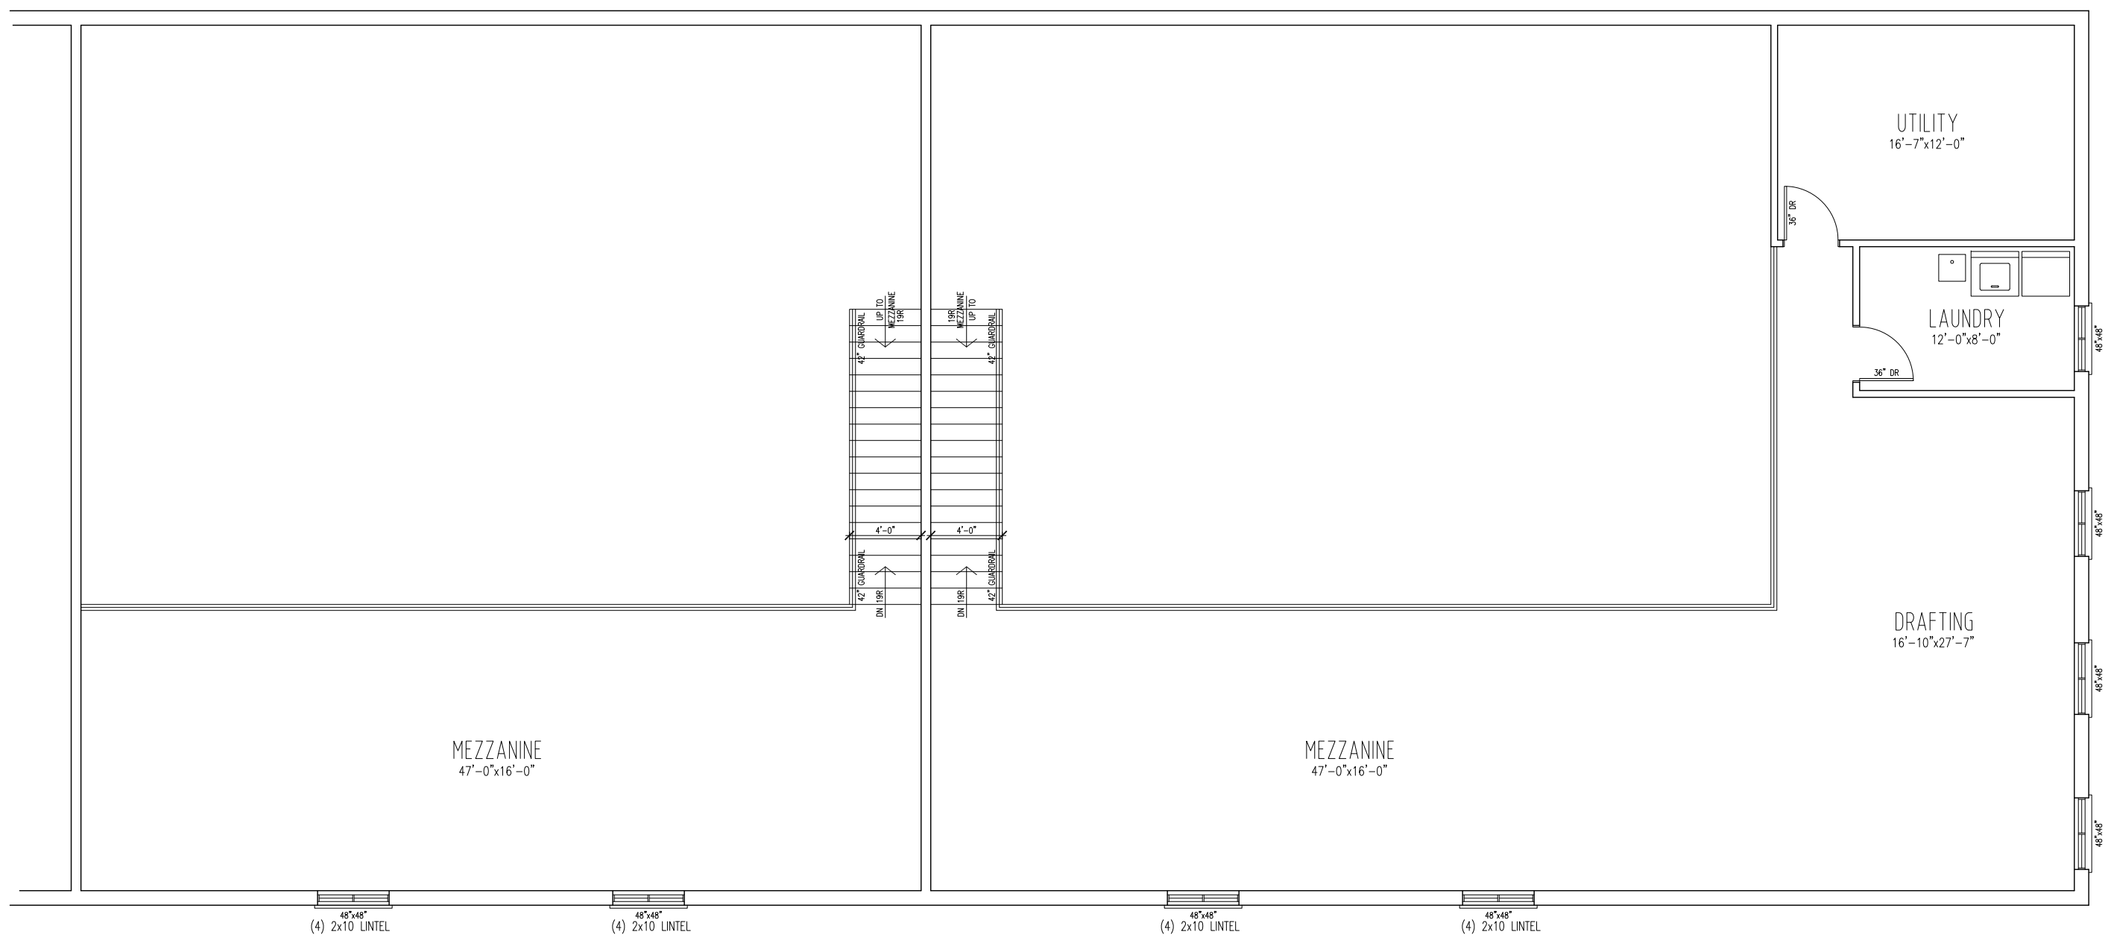

MEZZANINE FLOOR PLAN

MEZZANINE AREA: 2475 S.F.

DESIGN	FORMAN ELECTRIC			TITLE: FLOOR PLAN		
519-276-1324 info@jhdesign.ca	PROJECT: DRIVE SHED / SHOP 478 WATER STREET S. ST. MARYS, ON					
	SCALE: 1/8=1'-0"	DRAWN: JH	DATE: NOV. 16/21	DWG #: 21-3233	SHEET: A2	REV: PRELIM.