SCHEDULE "A" - DRAWING B

PROPOSED FEATURES

PROPOSED BUILDING

PROPOSED LIGHT DUTY SILT FENCE

PROPOSED HEAVY DUTY SILT FENCE

PROPOSED REMOVALS

PROPOSED LANDSCAPING

EXISTING FEATURES

SITE BOUNDARY

PROPERTY LINE (OTHERS)

EASEMENT

EX. BUILDING

EX. HYDRO (OVERHEAD)

EX. VEGETATION

NOTES:
1. TOTAL OF 74 TREES TO BE REMOVED.
2. TREE PROTECTION FENCING TO BE IN PLACE PRIOR TO CONSTRUCTION AND TO BE MAINTAINED DURING CONSTRUCTION.

LANDSCAPE CHART

KEY	QUANTITY	BOTANICAL NAME	COMMON NAME	PLANTED HEIGHT	MATURE HEIGHT
TREES					
RM	7	ACER RUBRUM	RED MAPLE	1.8m	27-36m
ID	7	[illegible]	[illegible]	1.8m	6-10m

N

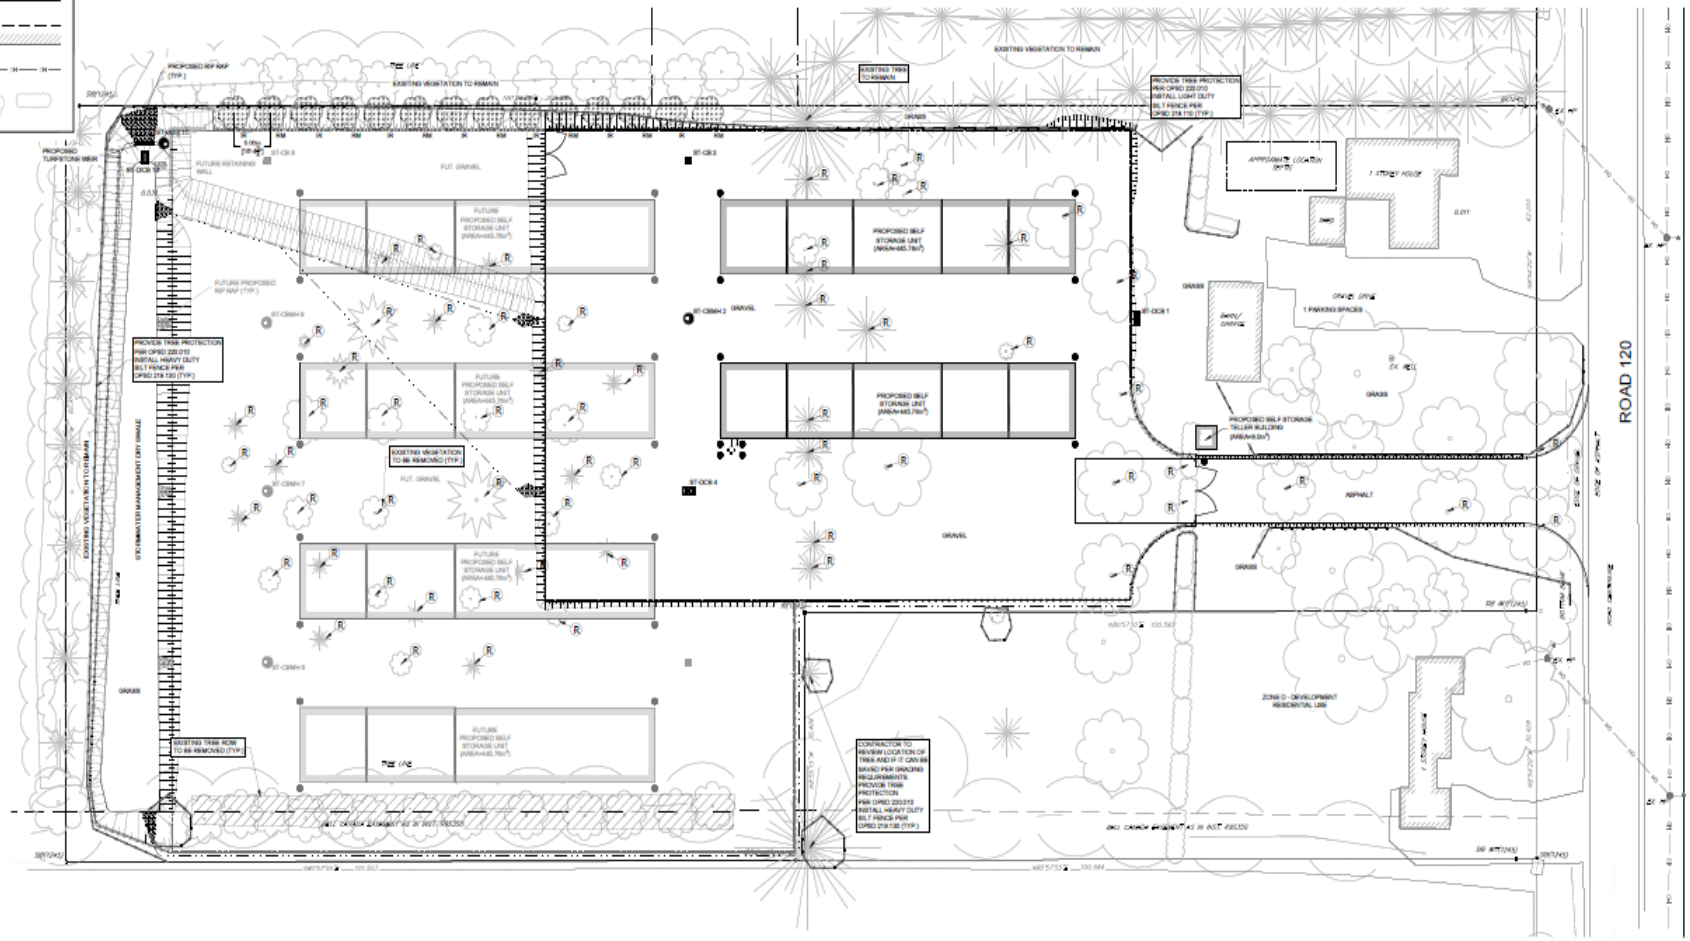

KEY PLAN
N.T.S

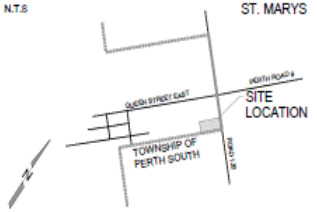

TOWN OF ST. MARYS

CONTRACTOR NOTES:

CONTRACTORS MUST CHECK AND VERIFY ALL DIMENSIONS AND REPORT ANY ERRORS TO THE ENGINEER PRIOR TO COMMENCEMENT OF WORK.

ALL DRAWINGS SHALL REMAIN THE PROPERTY OF THE ENGINEER AND SHALL NOT BE REUSED WITHOUT THE ENGINEER'S WRITTEN PERMISSION.

DRAWING SHOULD NOT BE SCALED FOR DIMENSIONS PURPOSES.

BENCHMARK

ELEVATIONS ARE RELATED TO TOP SPINDLE OF FIRE HYDRANT ON THE NORTH SIDE OF QUEEN STREET AT THE CORNER OF QUEEN AND 120 ROAD.

ELEVATION: 235.88m

No.	ISSUED DESCRIPTION	DATE
1	ISSUED FOR CLIENT REVIEW	2021-11-12
2	ISSUED FOR SITE PLAN APPROVAL	2021-11-16
3	REVISED PER MUNICIPAL COMMENTS	2021-12-20
4	REVISED PER MUNICIPAL COMMENTS	2022-01-25
5		

GRIT ENGINEERING

ROAD 120
SELF STORAGE UNITS

PROJECT INFORMATION: 80 ROAD 120, ST. MARYS, ONTARIO

C & C MANAGEMENT

CLIENT INFORMATION

DRAWING NAME:
TREE PRESERVATION PLAN

PROJECT No: GE021-21

SCALE: 1:300

DRAWING No: L200

SHEET SET No: 2 OF 4