KEY MAP

TOWN OF
ST. MARYS

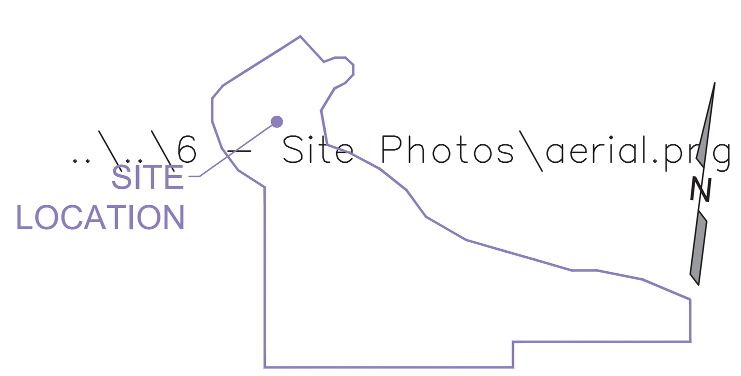

CONTRACTOR NOTES:

CONTRACTORS MUST CHECK AND VERIFY ALL DIMENSIONS AND REPORT ANY ERRORS TO THE ENGINEER PRIOR TO COMMENCEMENT OF WORK.

ALL DRAWINGS SHALL REMAIN THE PROPERTY OF THE ENGINEER AND SHALL NOT BE REUSED WITHOUT THE ENGINEER'S WRITTEN PERMISSION.

DRAWING SHOULD NOT BE SCALED FOR DIMENSIONS PURPOSES.

BENCHMARK

BENCHMARK IS DESCRIBED AS A CUT CROSS SET IN THE TOP OF THE DITCH INLET CATCHBASIN ON THE NORTH SIDE OF QUEEN STREET.

ELEVATION: 311.63

No.	ISSUED DESCRIPTION	DATE
1		
2		
3		
4		
5		

GRIT ENGINEERING INC

SMGCC DEVELOPMENT

PROJECT INFORMATION: 769 QUEEN STREET EAST, ST. MARYS ON N4X 1B6

ST MARYS GOLF & COUNTRY CLUB

CLIENT INFORMATION: 769 QUEEN STREET EAST, ST. MARYS ON N4X 1B6

DRAWING NAME:

EXISTING CONDITIONS TOPOGRAPHIC SKETCH

PROJECT No: GE22-0098-1

SCALE: 1 : 600

DRAWING No: C100

SHEET SET No: 1 OF 1